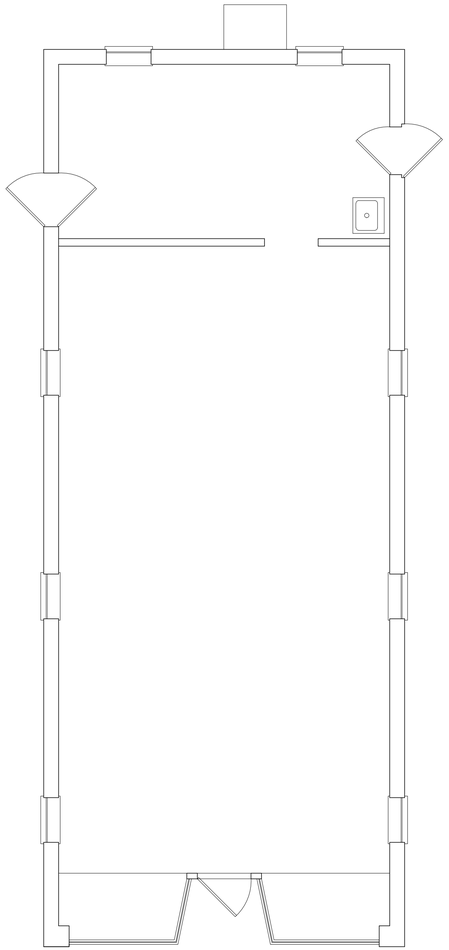

1 EXISTING FIRST FLOOR PLAN
SCALE: 3/32" = 1'-0"

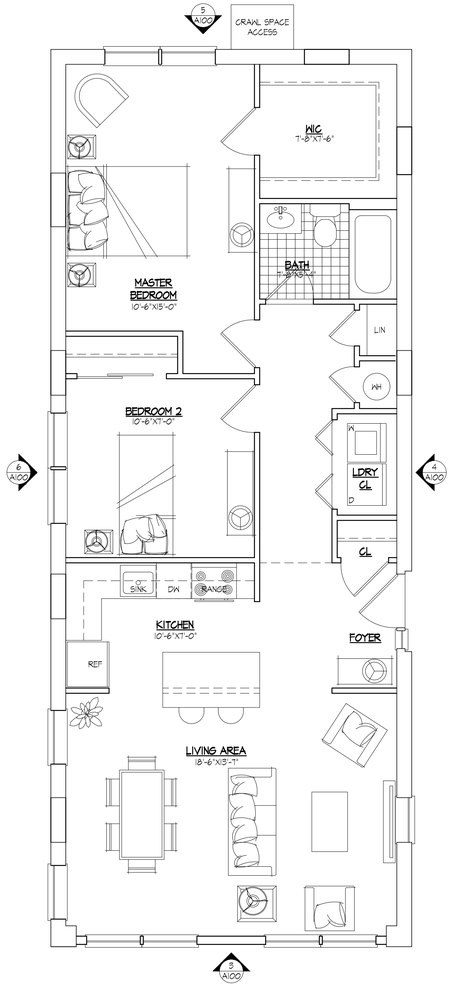

2 PROPOSED FIRST FLOOR PLAN
SCALE: 3/32" = 1'-0"

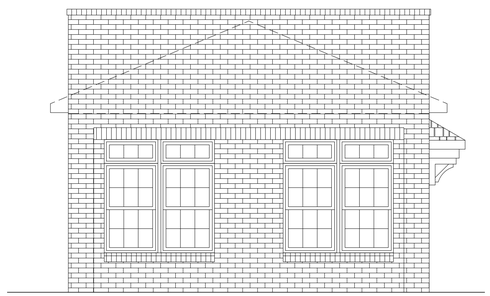

3 PROPOSED FRONT ELEVATION
SCALE: 3/32" = 1'-0"

4 PROPOSED REAR ELEVATION
SCALE: 3/32" = 1'-0"

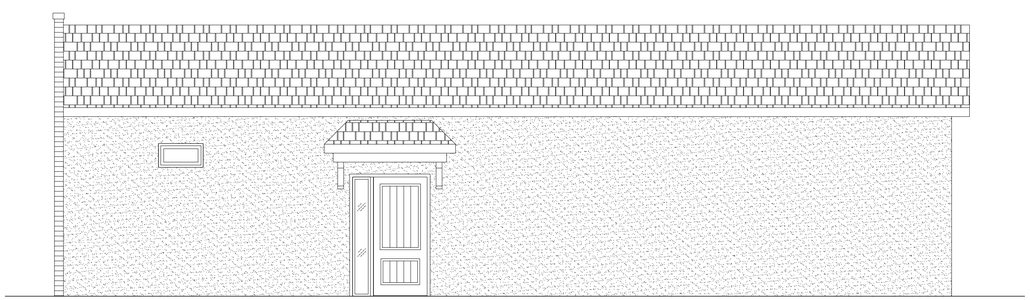

5 PROPOSED SIDE ELEVATION
SCALE: 3/32" = 1'-0"

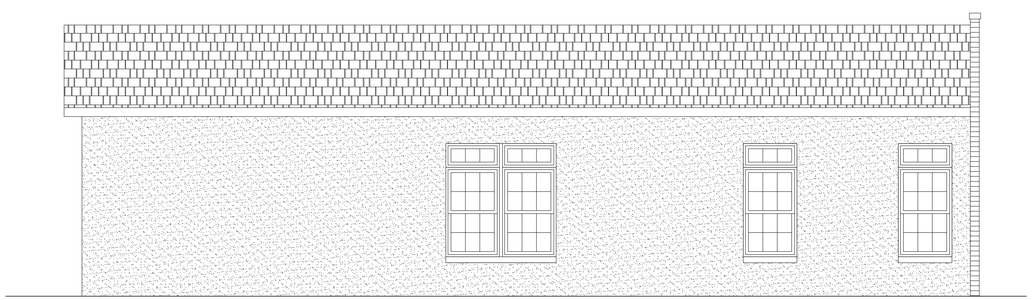

6 PROPOSED SIDE ELEVATION
SCALE: 3/32" = 1'-0"

© COPYRIGHT 2020 CHESTER, PLOUSSAS, LISOWSKY, PARTNERSHIP, LLC

cpl partnership
planning
architecture
engineering
surveying

CHESTER, PLOUSSAS, LISOWSKY PARTNERSHIP, LLC

95 MATAWAN ROAD
SECOND FLOOR
MATAWAN, NJ 07747
P. 732.566.0297
www.cplpartnership.com

211 MACARTHUR AVENUE
PROPOSED RESIDENTIAL RENOVATION

BOROUGH OF SAYREVILLE
LOT 2.01 / BLOCK 173
MIDDLESEX COUNTY NEW JERSEY

CERTIFICATES OF AUTHORIZATION -
BOARD OF ENGINEERS & LAND SURVEYORS: 24GA28159900
BOARD OF ARCHITECTS: 21AC00069900

GREGORY P. LOUSSAS
PRINCIPAL PLANNER
PROFESSIONAL PLANNER

ROBERT S. LARSEN
REGISTERED ARCHITECT
PROFESSIONAL PLANNER

MICHAEL PUCCI
PRINCIPAL PLANNER
PROFESSIONAL PLANNER

JOSEPH M. DELUCIA
REGISTERED ARCHITECT

RICHARD G. RUCHALSKI
PRINCIPAL ASSOCIATE
PROFESSIONAL PLANNER

ROBERT S. LARSEN
REGISTERED ARCHITECT
N.J. LIC. NO. 21AI00414400

REVISIONS

DATE

PROPOSED
BUILDING PLAN/
ELEVATIONS

FILE NO.	18057
DATE:	02/10/2020
SCALE:	AS NOTED
DRAWN BY:	DHA
CHECKED BY:	RSL
DRAWING NO.	BP02
SHEET NO.	1 OF 1